
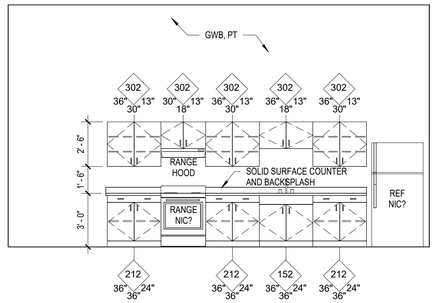



D2 INTERIOR ELEV - MAKERS SPACE 2


SCALE: 1/4" = 1'-0"

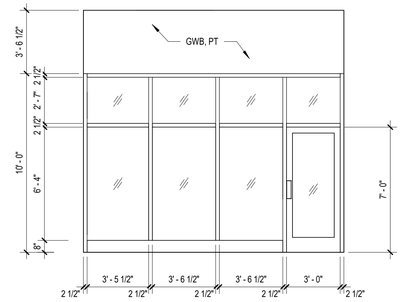

C2 INTERIOR ELEV - NEW ALUM STORE FRONT - MAKERS SPACE 1

SCALE: 1/4" = 1'-0"

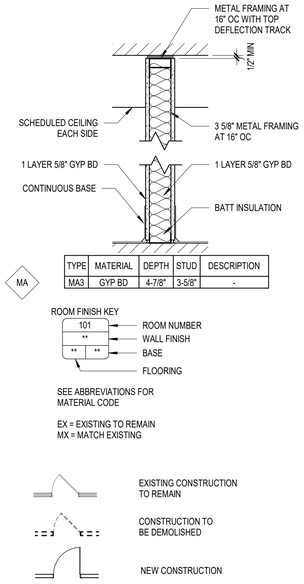

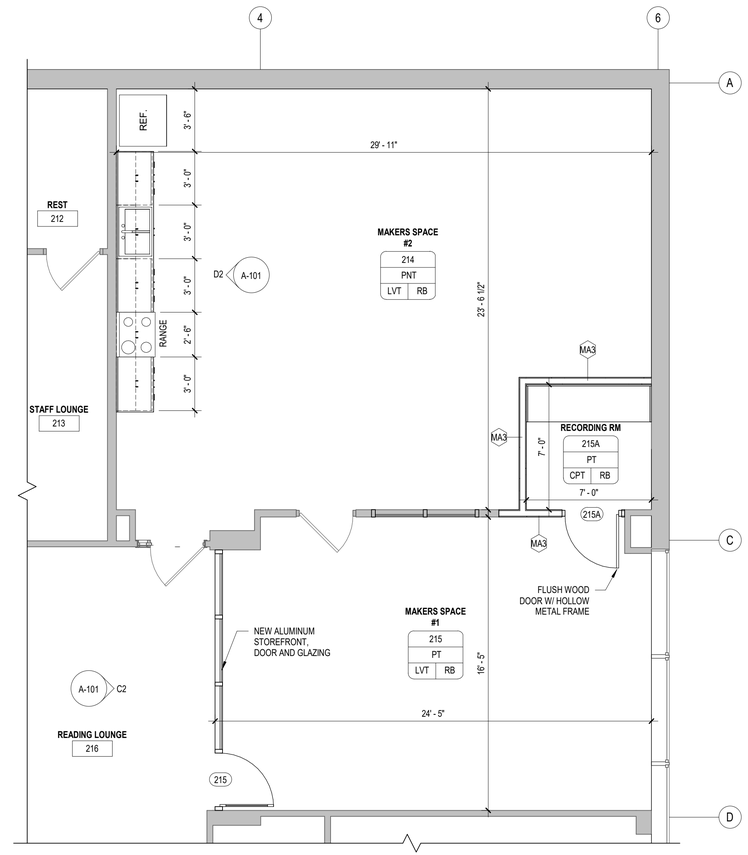



B3 SECOND FLOOR - MAKERS SPACE ENLARGED PLAN

SCALE: 1/4" = 1'-0"

0 4' 8' 16'

SYMBOL	DESCRIPTION	SYMBOL	DESCRIPTION
0000	STRUCTURAL GRID		LEVEL REFERENCE
SIM A1 A-101	EXTERIOR ELEVATION	A1 / A-101	VIEW REFERENCE
SIM A1 A-101	INTERIOR ELEVATION	ROOM NAME 101 150 SF	ROOM TAG
SIM A1 A-101	BUILDING SECTION	MA3 15'-10" MA3	WALL TAG (SHOWING DIM WHEN NOT TO DECK)
SIM A1 A-101	WALL SECTION	101	DOOR TAG
SIM A1 A-101	DETAIL CALLOUT	A	WINDOW TAG
		1	REVISION TAG
			STRUCTURAL GRID LINE
			FINISHED SURFACE LINE
			DEMOLITION LINE
			OVERHEAD/HIDDEN LINE

A3 SYMBOLS LEGEND

SCALE: NOT TO SCALE

ABBREVIATIONS

ACT	ACOUSTICAL CEILING TILE	LAM	LAMINATE
BLDG	BUILDING	LVT	LUXURY (LAMINATED) VINYL TILE
BOT	BOTTOM	MATL	MATERIAL
CL	CENTER LINE	MECH	MECHANICAL
CLG	CEILING	MIN	MINIMUM
CLR	CLEAR / CLEARANCE	MTL	METAL
CPT	CARPET	NA	NOT APPLICABLE
CTR	CENTER	NIC	NOT IN CONTRACT
DEMO	DEMOLISH / DEMOLITION	NTS	NOT TO SCALE
DET	DETAIL	OC	ON CENTER
DIA	DIAMETER	PT	PAINT
DN	DOWN	PLAM	PLASTIC LAMINATE
DWG	DRAWING	PLYWD	PLYWOOD
EA	EACH	RB	RESILIENT BASE
EL	ELEVATION	RBR	RUBBER
EQ	EQUAL	RCP	REFLECTED CEILING PLAN
EXIST	EXISTING	REQD	REQUIRED
F/F	FACE TO FACE	REV	REVISION / REVISED
FF	FINISH FLOOR	RM	ROOM
FLR	FLOOR	RO	ROUGH OPENING
GA	GAGE	SECT	SECTION
GC	GENERAL CONTRACTOR	SF	SQUARE FEET
GL	GLASS	SIM	SIMILAR
GYP BD	GYPSUM BOARD	SPEC	SPECIFICATION
HM	HOLLOW METAL	SS	SOLID SURFACE
INT	INTERIOR	STN	STAIN

A4 ABBREVIATIONS

SCALE: NOT TO SCALE

C&S COMPANIES®
C&S Architects & Engineers, LLC
499 Col. Eileen Collins Blvd
Syracuse, New York 13212
Phone: 315-455-2000
Fax: 315-455-9667
www.cscos.com

FLOWER MEMORIAL LIBRARY
MAKERS SPACE PROJECT
CITY OF WATERTOWN
229 WASHINGTON STREET
WATERTOWN, NEW YORK 13601

MARK	DATE	DESCRIPTION

REVISIONS

PROJECT NO:	129.006.003
DATE:	FEBRUARY 13, 2026
DRAWN BY:	K.B. PUGH
DESIGNED BY:	P.J. CURRIER, RA
CHECKED BY:	P.J. CURRIER, RA

NO ALTERATION PERMITTED HEREON EXCEPT AS PROVIDED UNDER SECTION 7209 SUBDIVISION 2 OF THE NEW YORK EDUCATION LAW

ENLARGED FLOOR PLAN, INTERIOR ELEVATIONS, DETAILS AND NOTES

A-101

Copyright ©